

INSPIRE
— ARCADE —



Suryagram envisions a sprawling 35+ acre cityscape in Bapunagar, featuring world-class infrastructure that seamlessly integrates residential, commercial, and community spaces, along with approximately 7 acres of green zones thoughtfully spread across different areas of this cityscape. These landscaped pockets are integrated into various zones, ensuring every part of the development enjoys access to nature. With a thoughtfully designed central vista offering a wide range of amenities across distinct zones, Suryagram is set to redefine the skyline and elevate the lifestyle of the region.

CENTRAL VISTA AMENITIES



Grand Entrance
Avenue



Sculptures and
Water Features



Landscaped
Garden



Canopy
Sit-out



Senior Citizen
Zone



Temple
Complex



Kids' Play
Zone



Clubhouse



2-wheeler
Parking



Restaurant



The Inspire Series offers IGBC-certified offices, smart infrastructure, and retail zones within Shantigram—Ahmedabad's largest integrated township. Inspire Corporate Capital and Inspire Business Park, located near Vaishnodevi Circle on SG Highway, form a thriving, well-connected business hub. Expanding beyond Ahmedabad, Inspire BKC in Mumbai stands as a landmark address in the city's prime business district, reinforcing the brand's vision of delivering exceptional workspaces across India's top urban centres.

INSPIRE
— ARCADE —

BEGIN BIG



Inspire Arcade, set within Adani Realty's 35-acre Suryagram township in East Ahmedabad, offers high visibility and smart infrastructure in a fast-growing business district. Designed for entrepreneurs, retailers, and professionals, it's ideal for stores, offices, clinics, cafés, and studios.

The development also features a unique 'Food Park + Leisure Plaza' with landscaped zones for events, integrated F&B and shopping kiosks, shaded seating, water features, and green pockets for enhanced comfort.







Artistic Image



CORPORATE HOUSE DESIGNED FOR THE DRIVEN

Inspire Arcade offers premium business spaces designed to impress—with bold architecture, modern amenities, and a trusted location. Each unit includes dedicated signage, individual utility connections, and designated outdoor unit spaces.

With barrier-free access and dedicated lifts for retail, office, and banquet levels, it's built to support ambitious brands and seamless operations.

ELEGANT OFFICE HUBS WORKSPACES WITH PERSONALITY

Stylish boutique offices designed to inspire. With a contemporary glass façade and louver detailing, the architecture balances light, shade, and visual appeal—creating a landmark setting for ambitious brands to grow.







DESIGNER WORKSPACES
FUNCTION. FORM.
FORWARD-THINKING.



Designer workspaces at Inspire Arcade offer thoughtfully planned layouts that blend style and function. Each unit is built to showcase your brand while supporting productivity and a strong presence.



Artistic Image



UNINTERRUPTED POWER UNBOUNDED PRODUCTIVITY

A first-of-its-kind landscaped leisure and retail hub, Inspire Arcade seamlessly blends shopping, business, entertainment, and community-friendly open spaces—all with strong connectivity and easy access for local and destination visitors.



TIMELESS AMENITIES UNLIMITED POSSIBILITIES

Inspire Arcade is built for business efficiency—with smart logistics, solar-ready systems, and modern safety features. It offers over 400 parking spaces, including dedicated zones for visitors and smooth drop-off bays.



Wide Frontage
Shops



Visitor
Parking



Business-Grade
Elevators



Thoughtful
Layouts



EV Charging
Points



Visitor
Parking

GROUND FLOOR PLAN



Ground Floor Plan




1ST FLOOR PLAN






2ND FLOOR PLAN

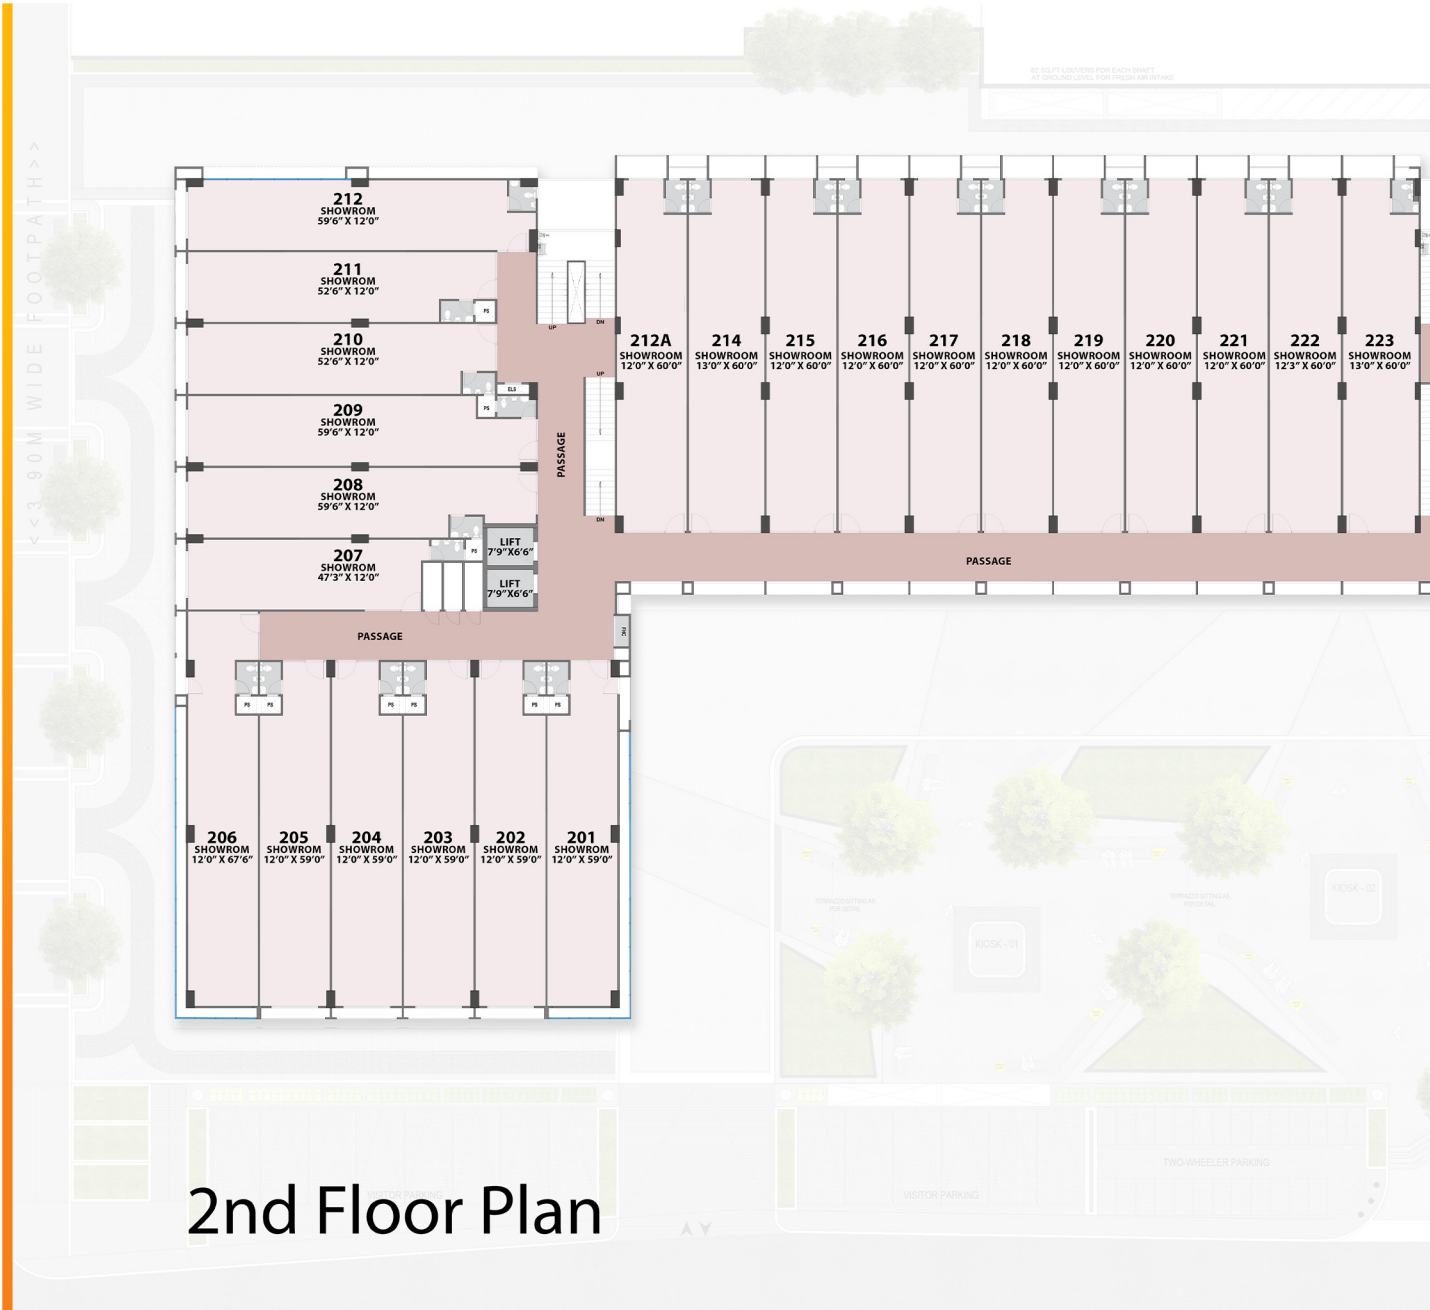

2nd Floor Plan




3RD FLOOR PLAN

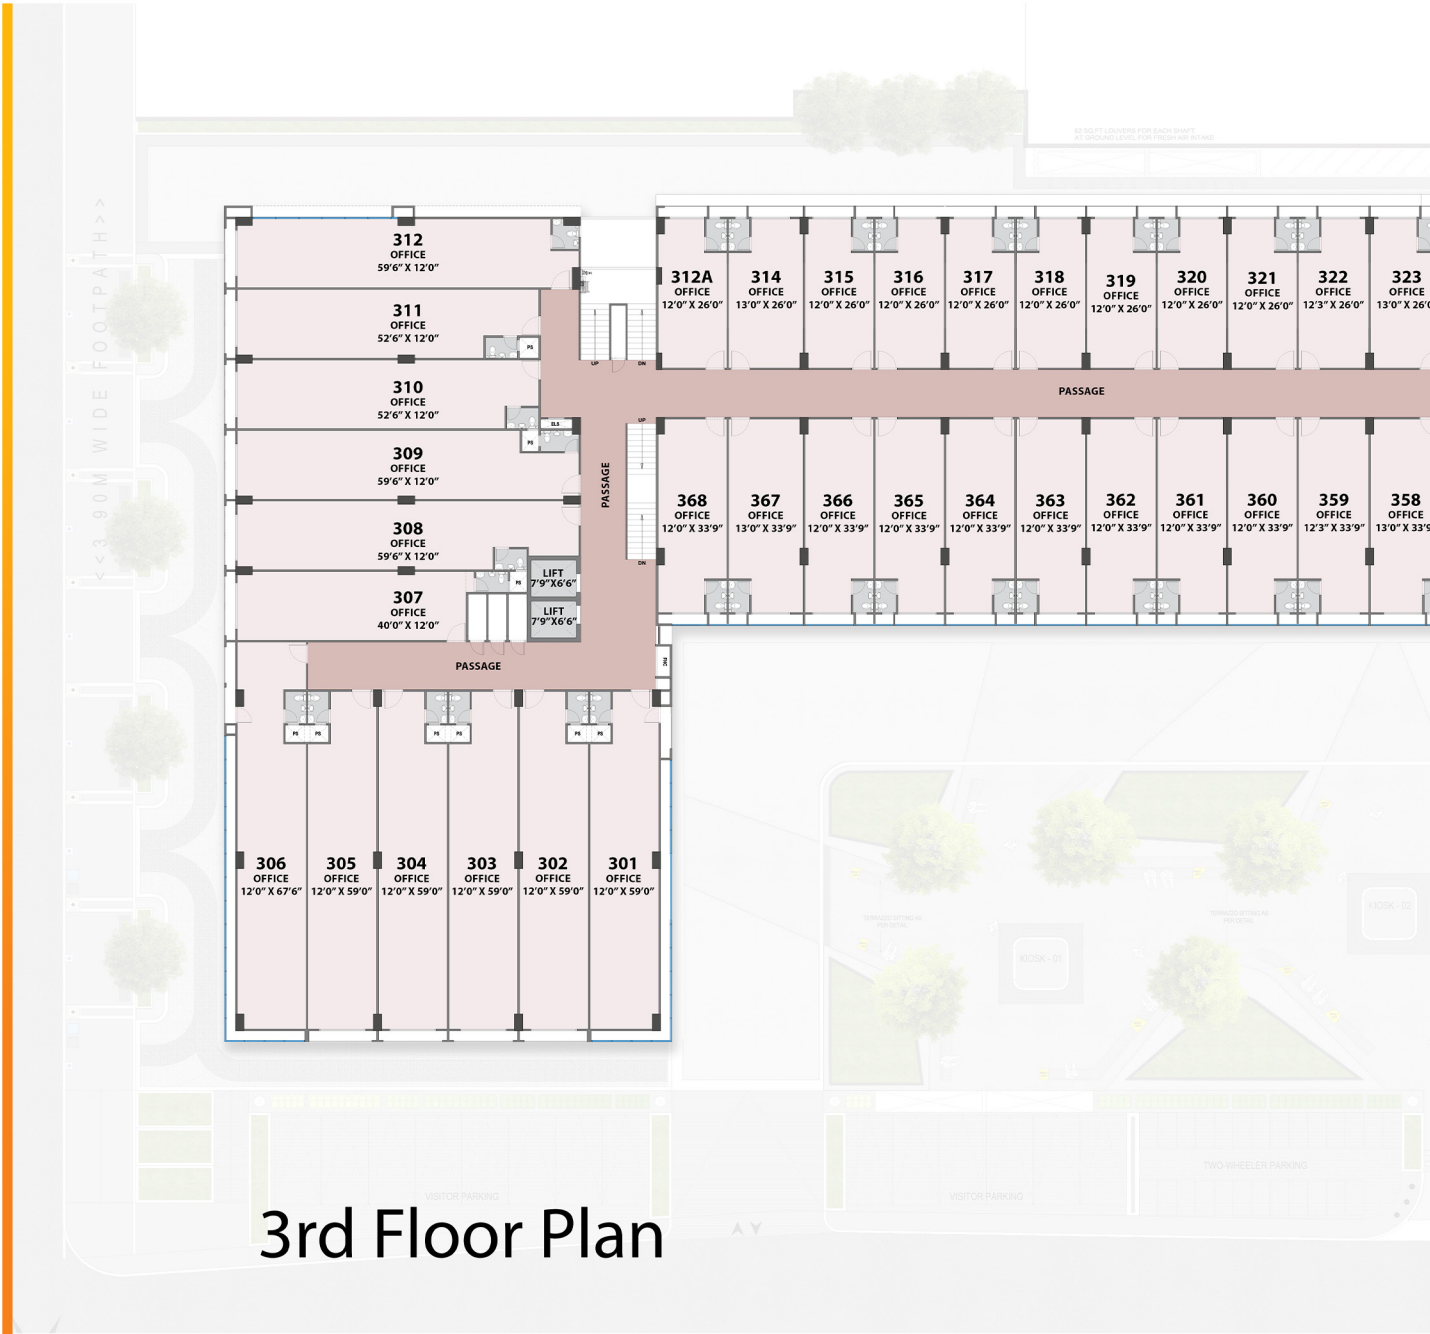


3rd Floor Plan




4TH FLOOR PLAN

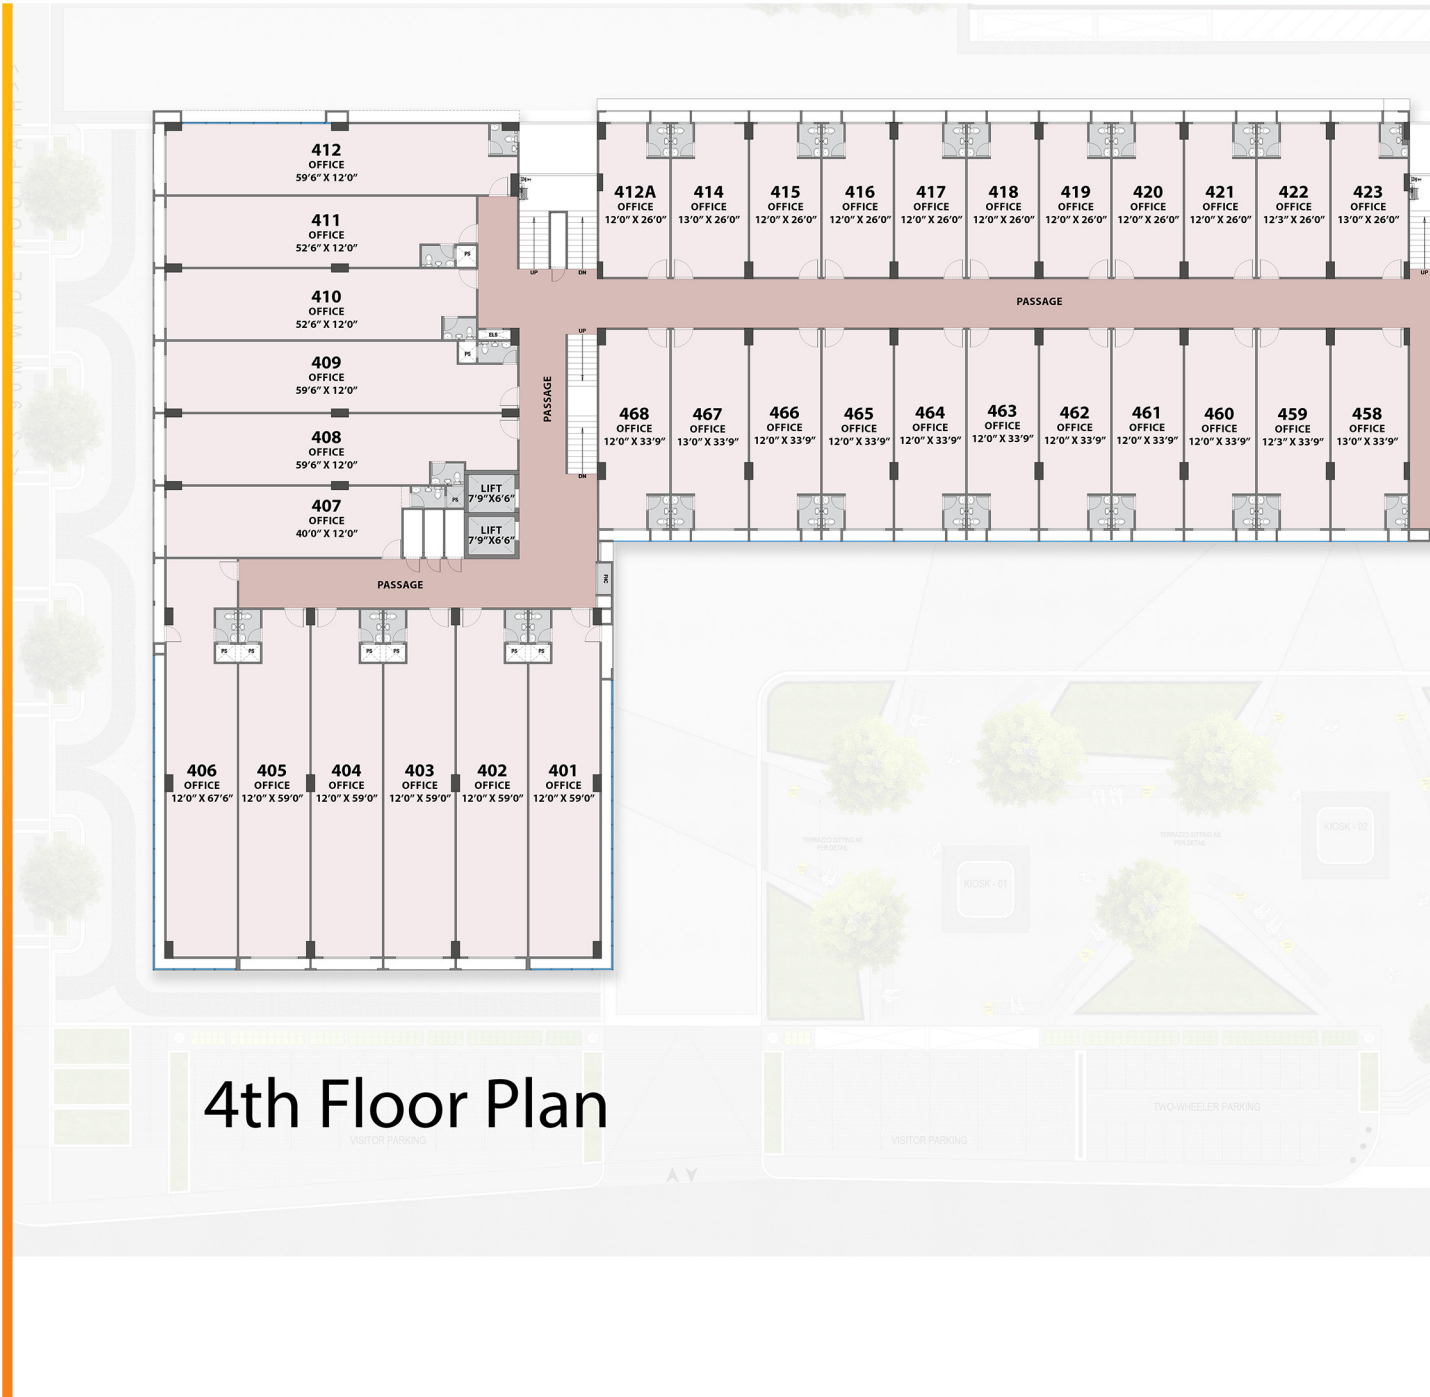


4th Floor Plan

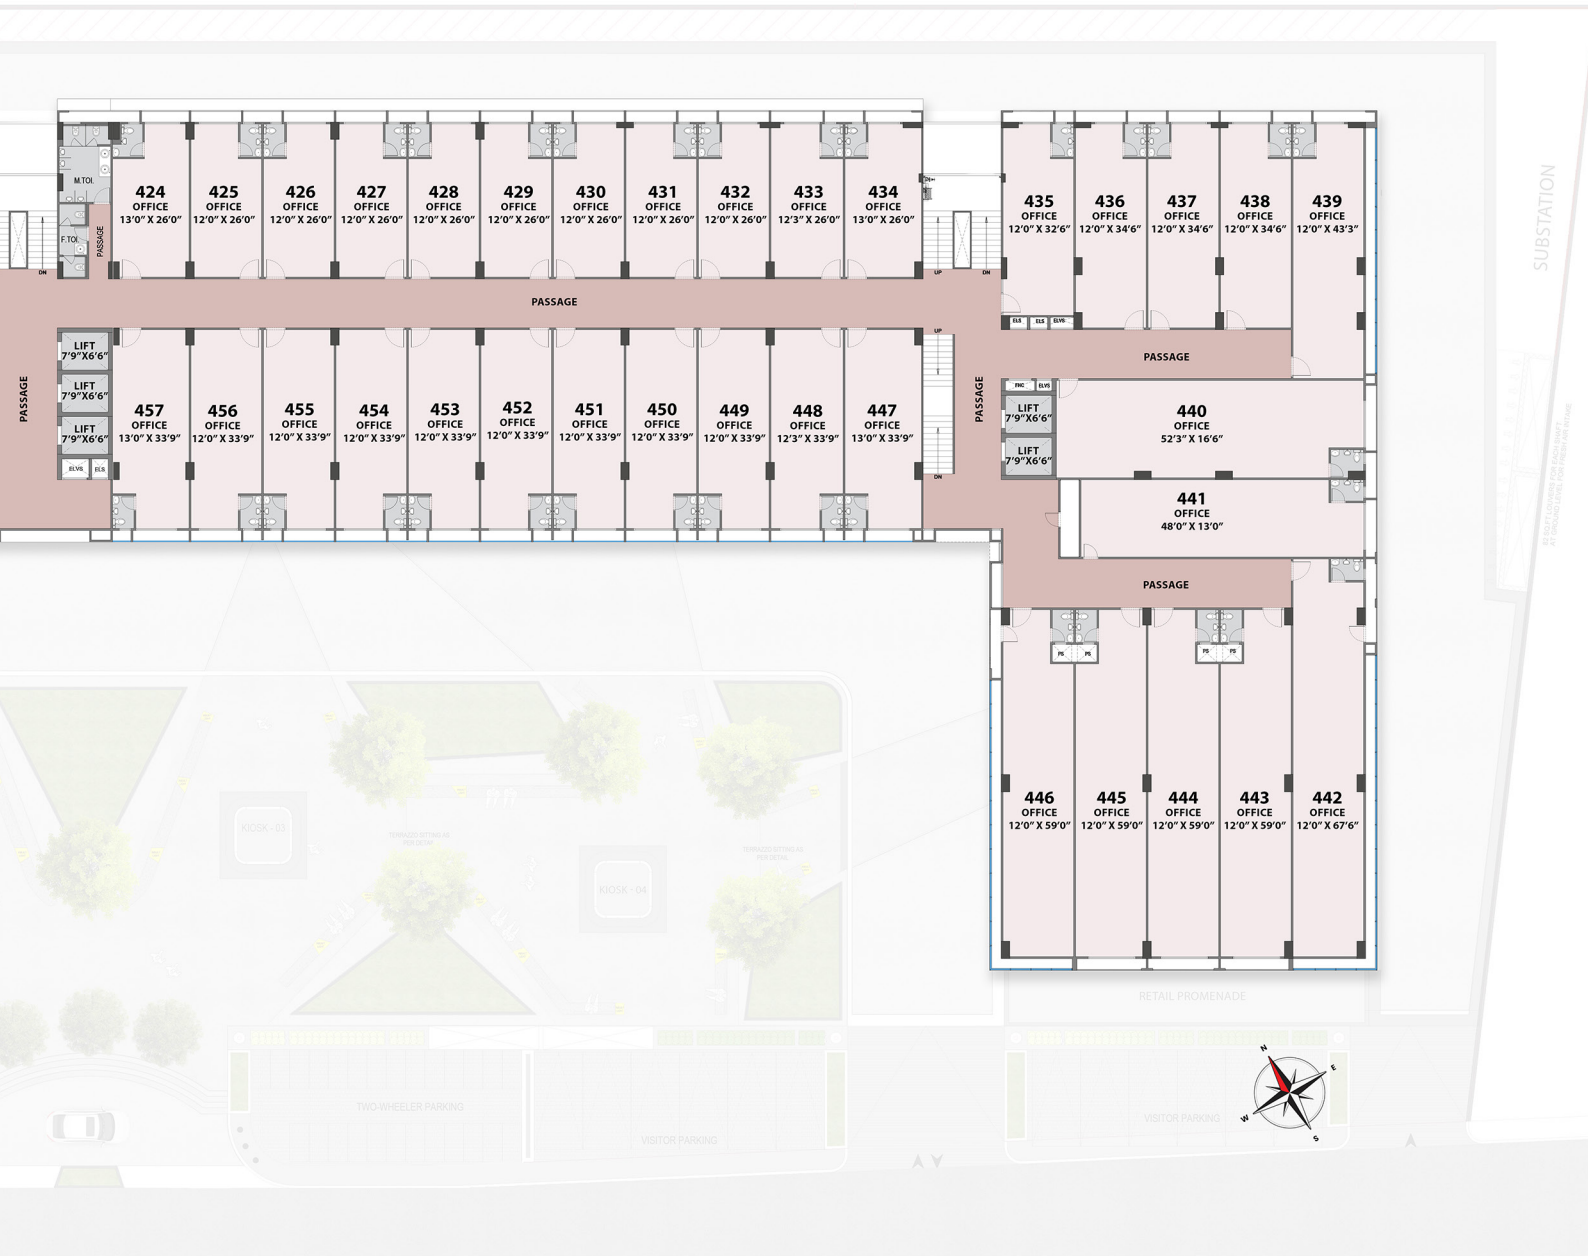

5TH FLOOR PLAN

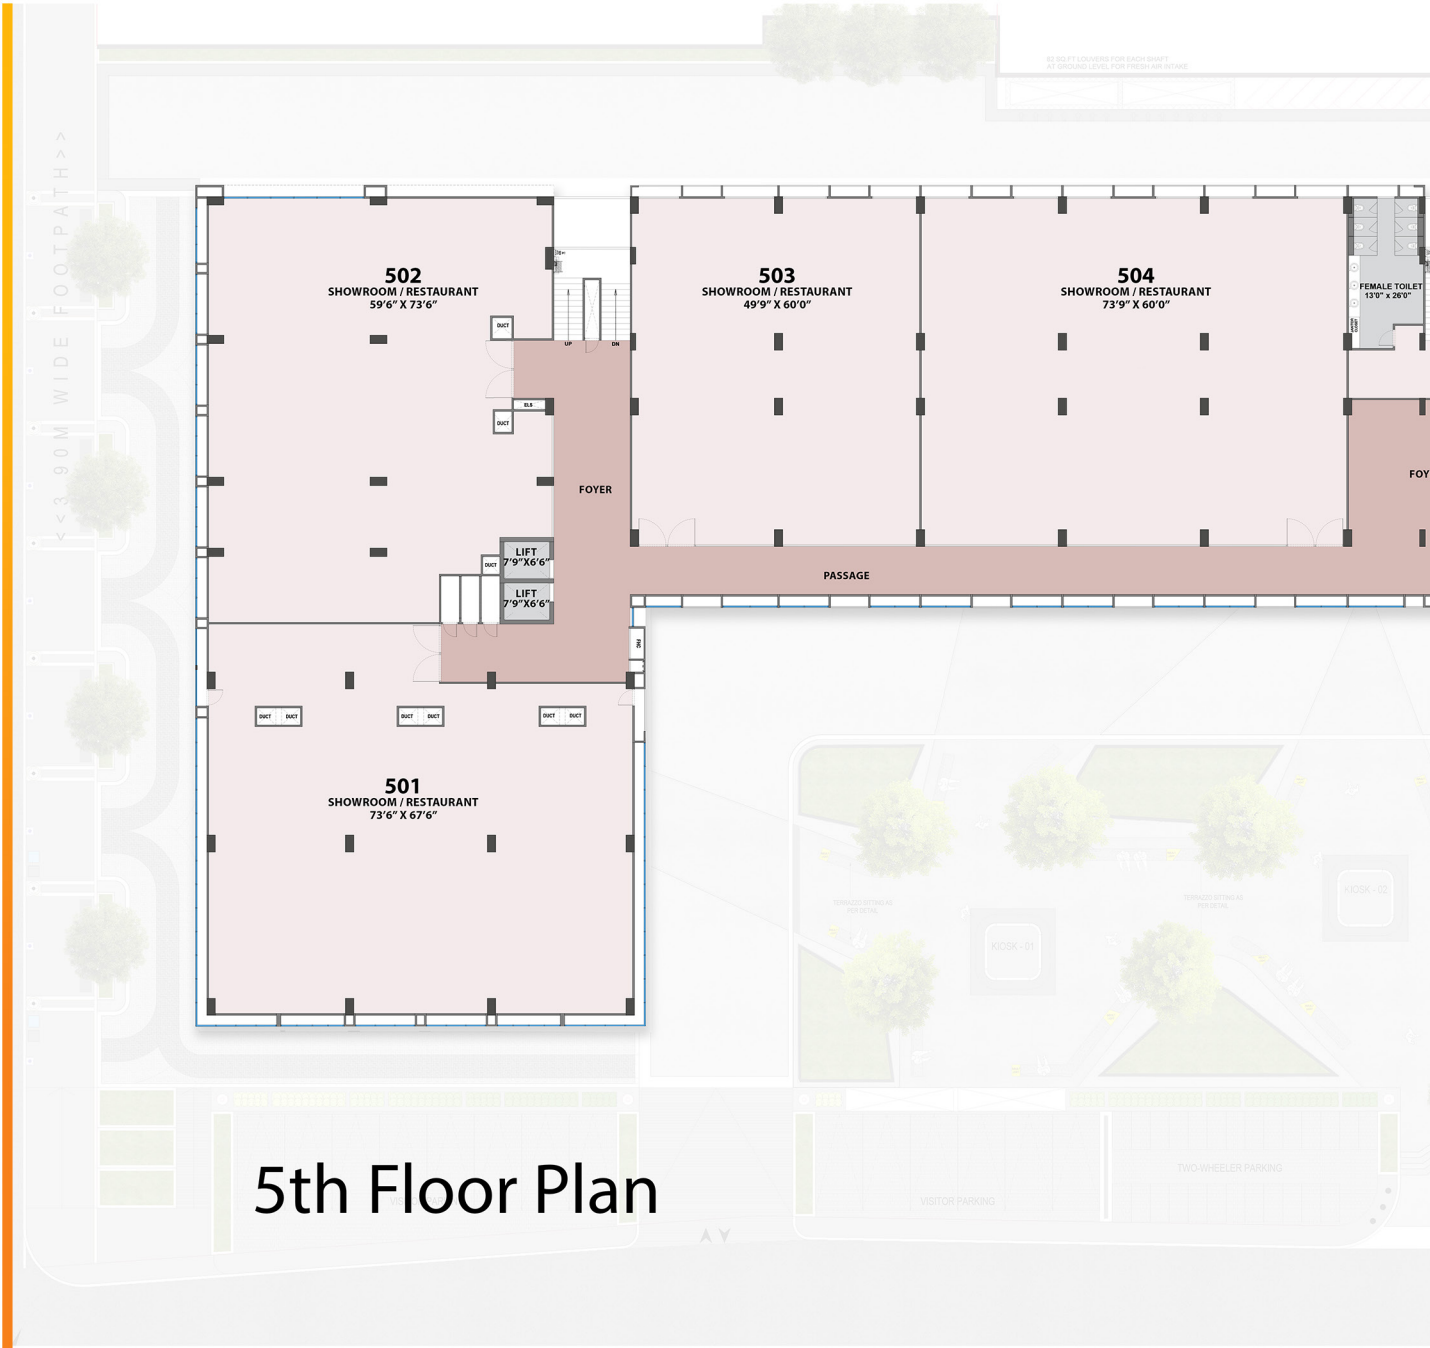


5th Floor Plan

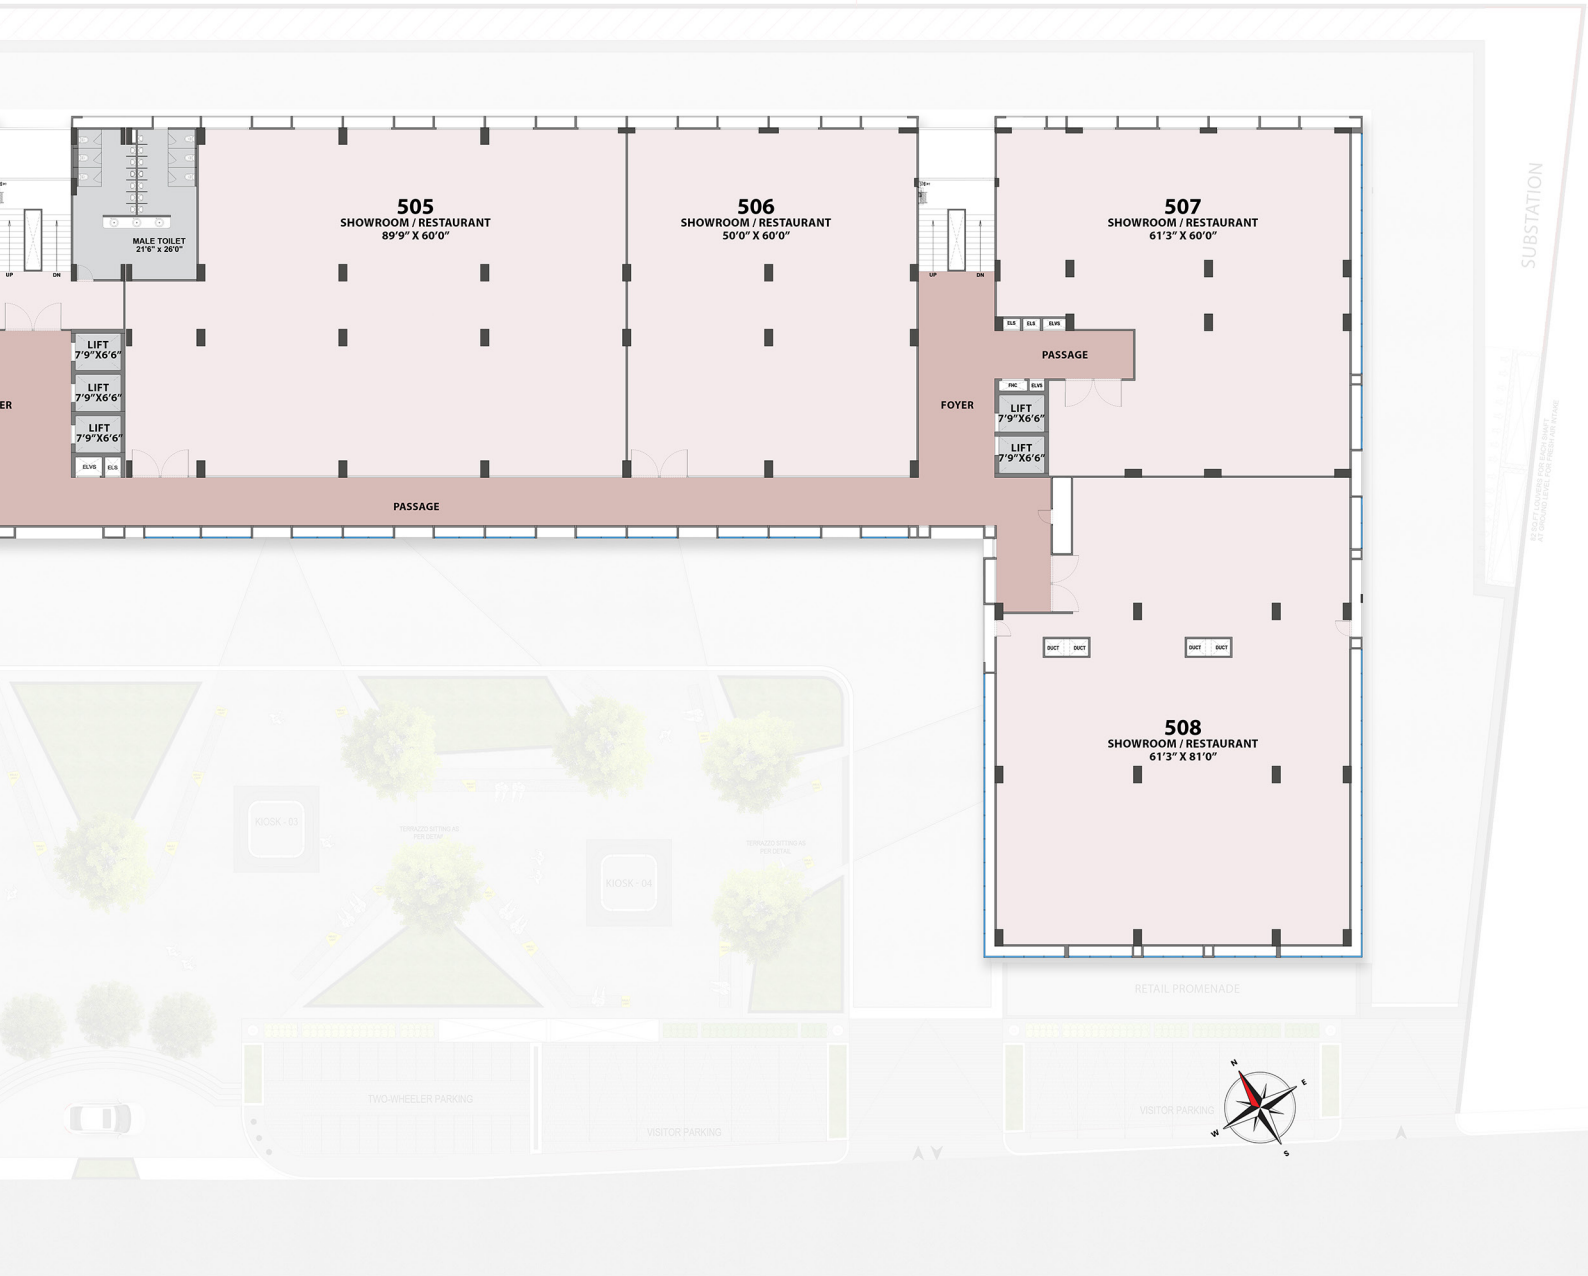

BASEMENT 1


Plot - 16

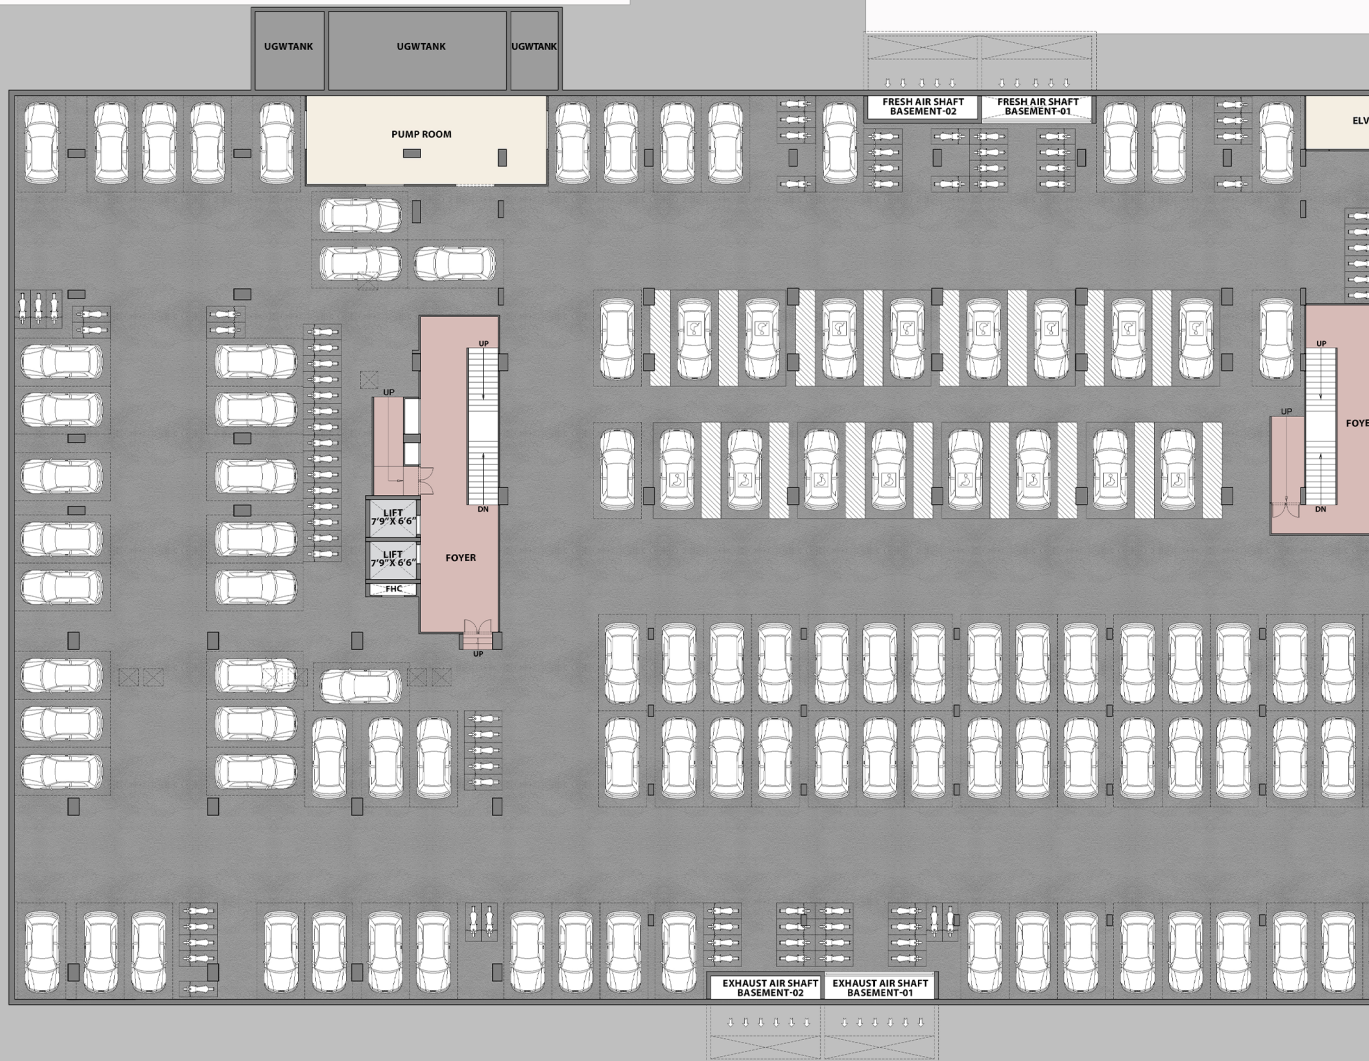

Basement 1


Plot - 17

Plot - 19


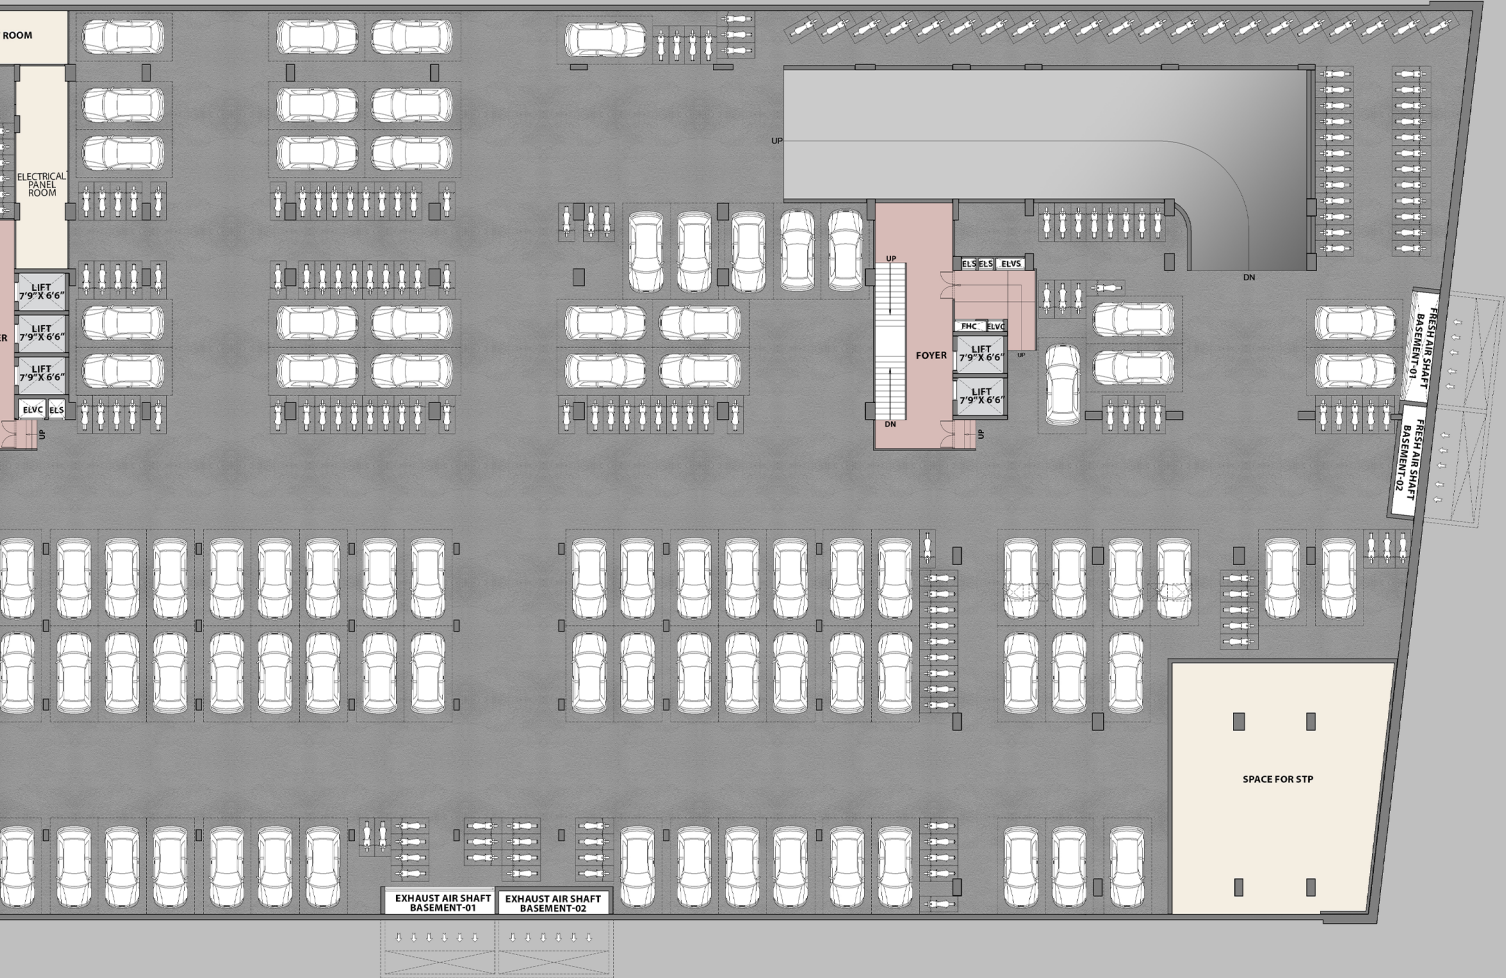


BASEMENT 2

Plot - 16

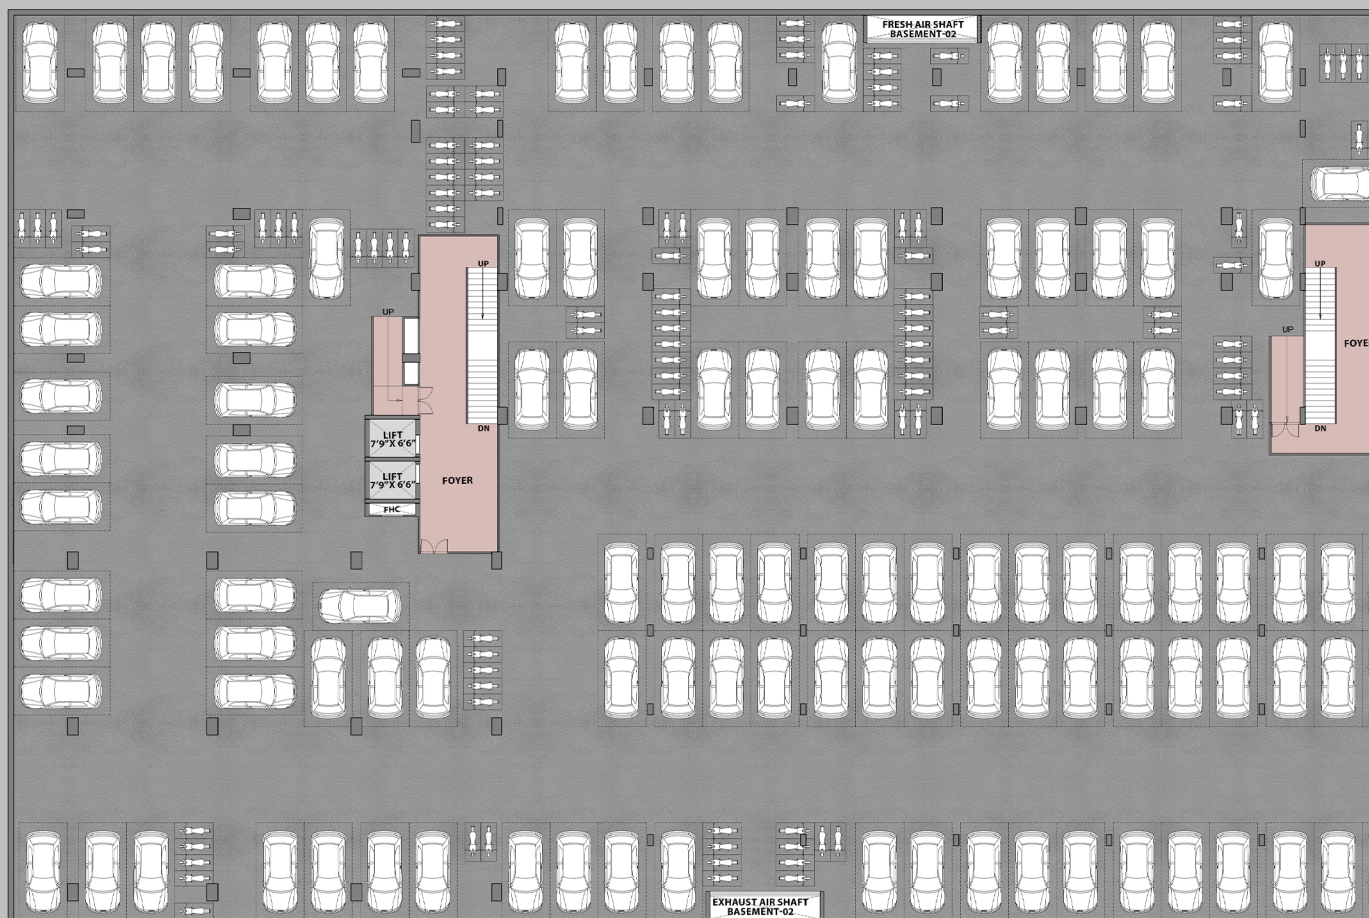

Basement 2

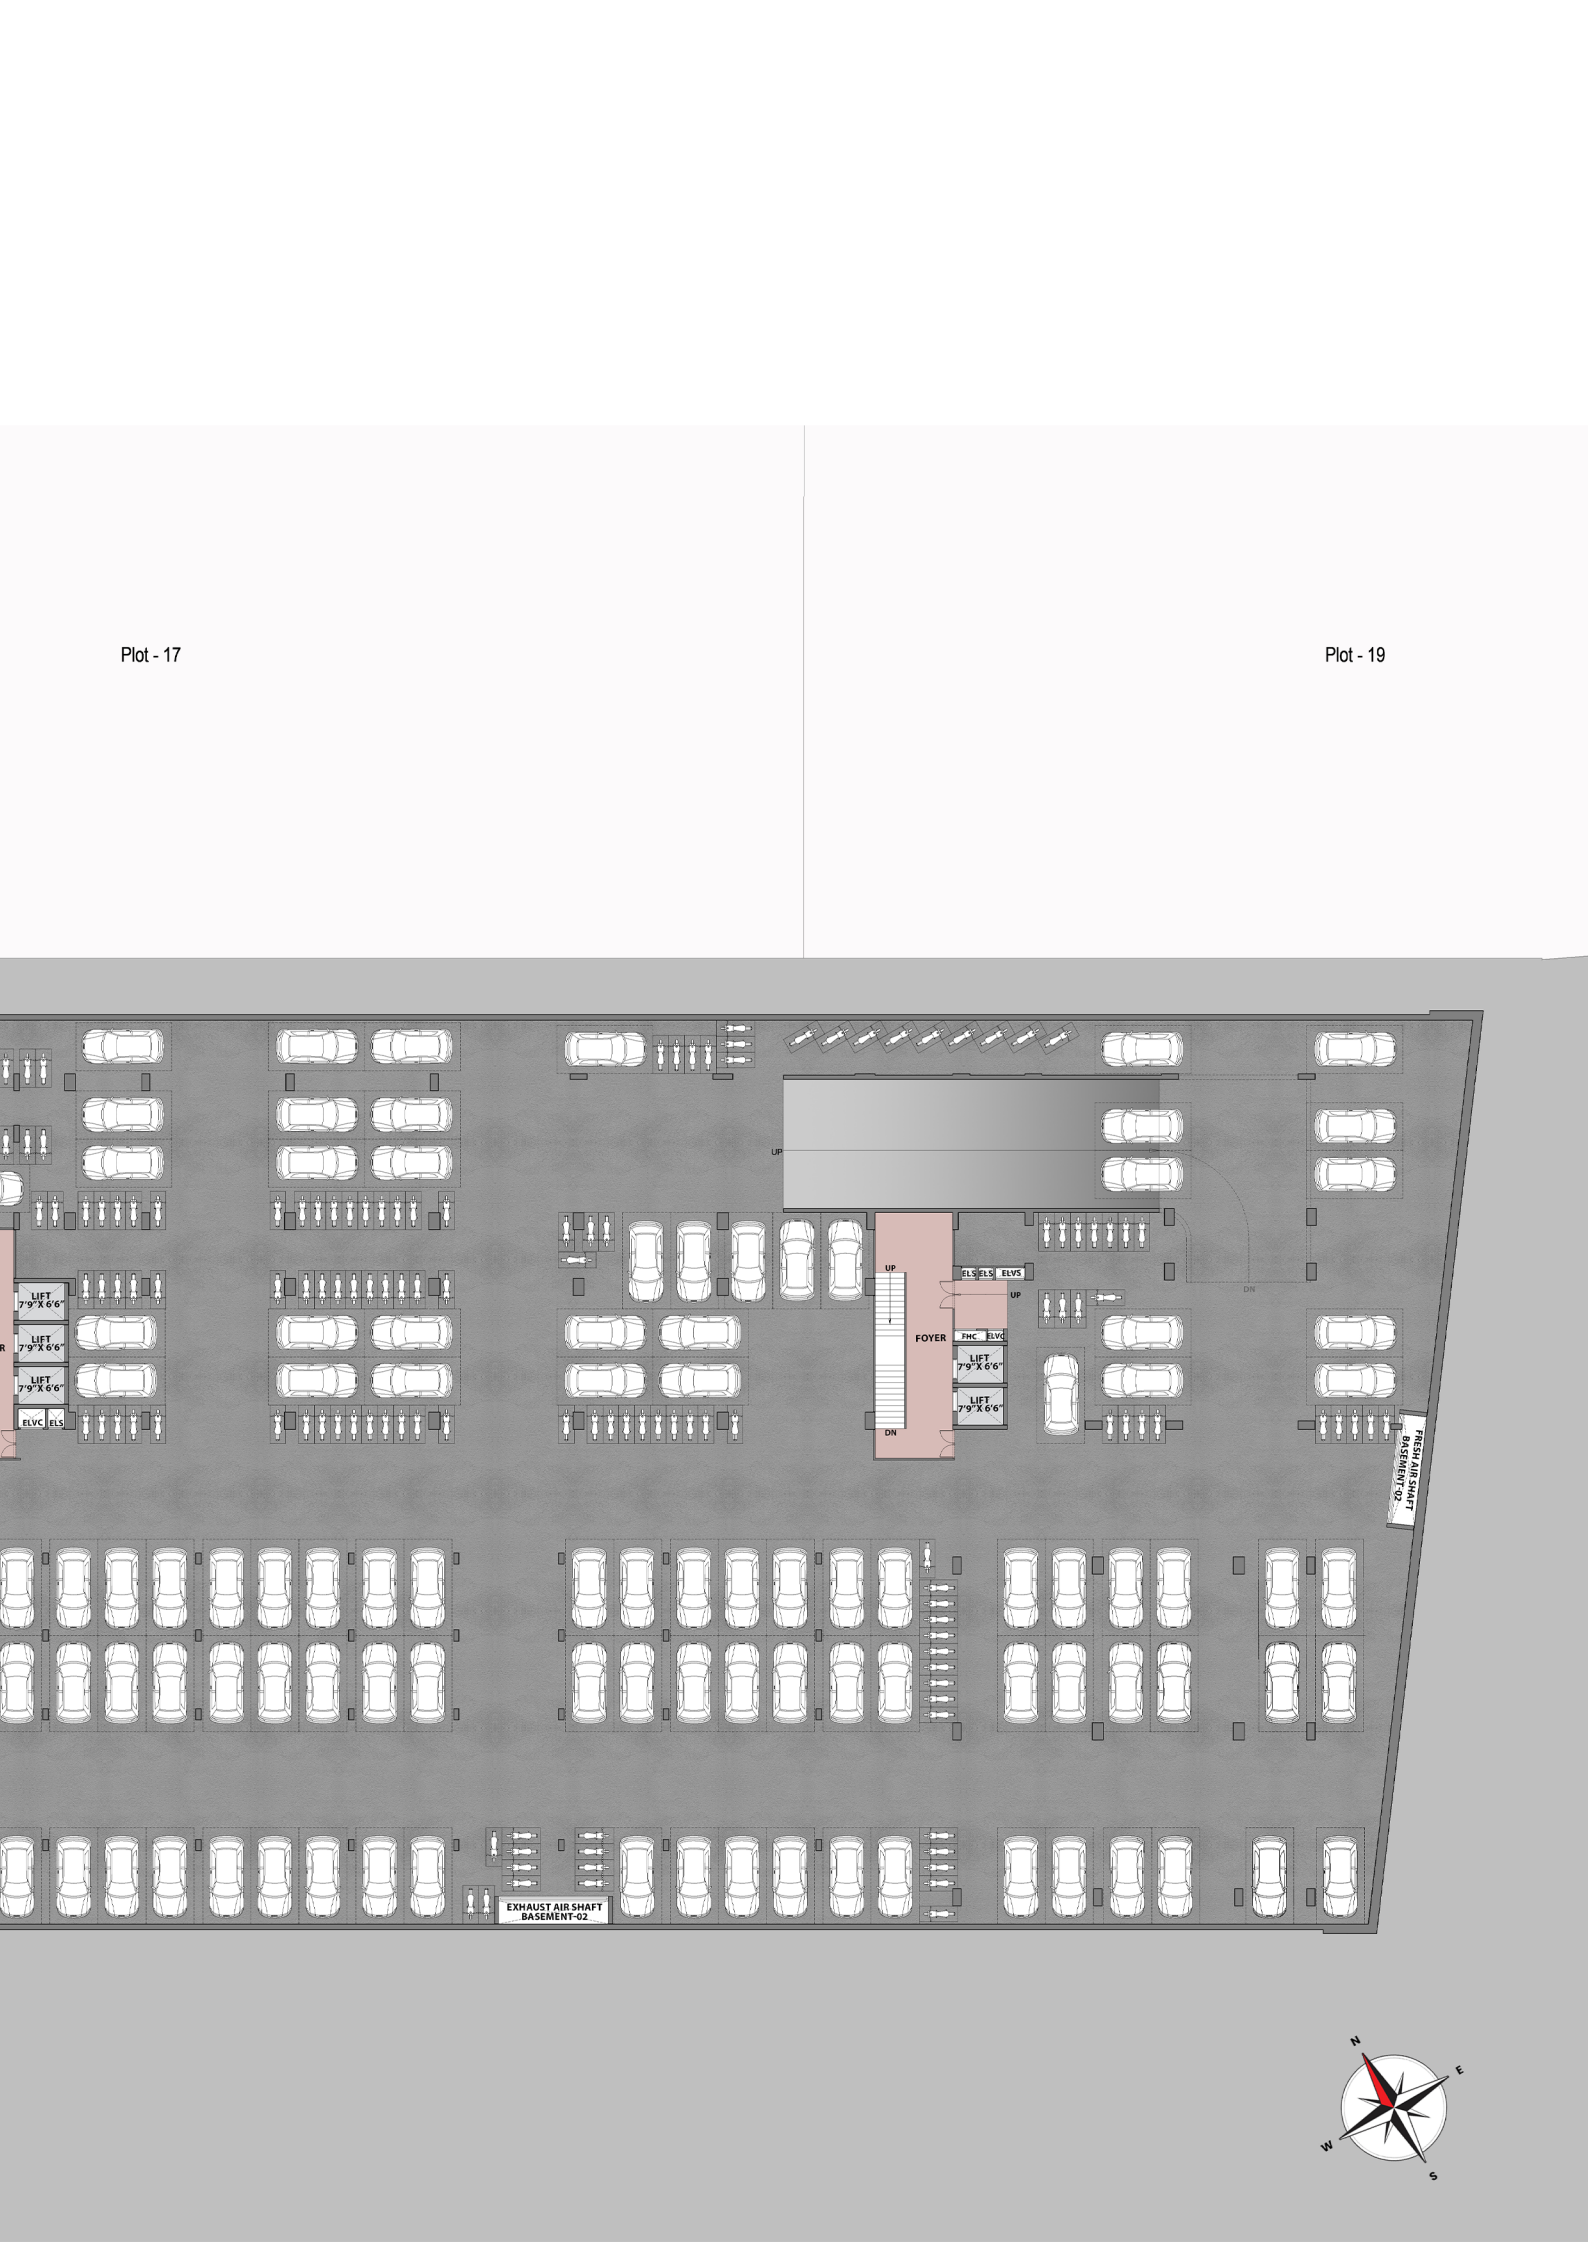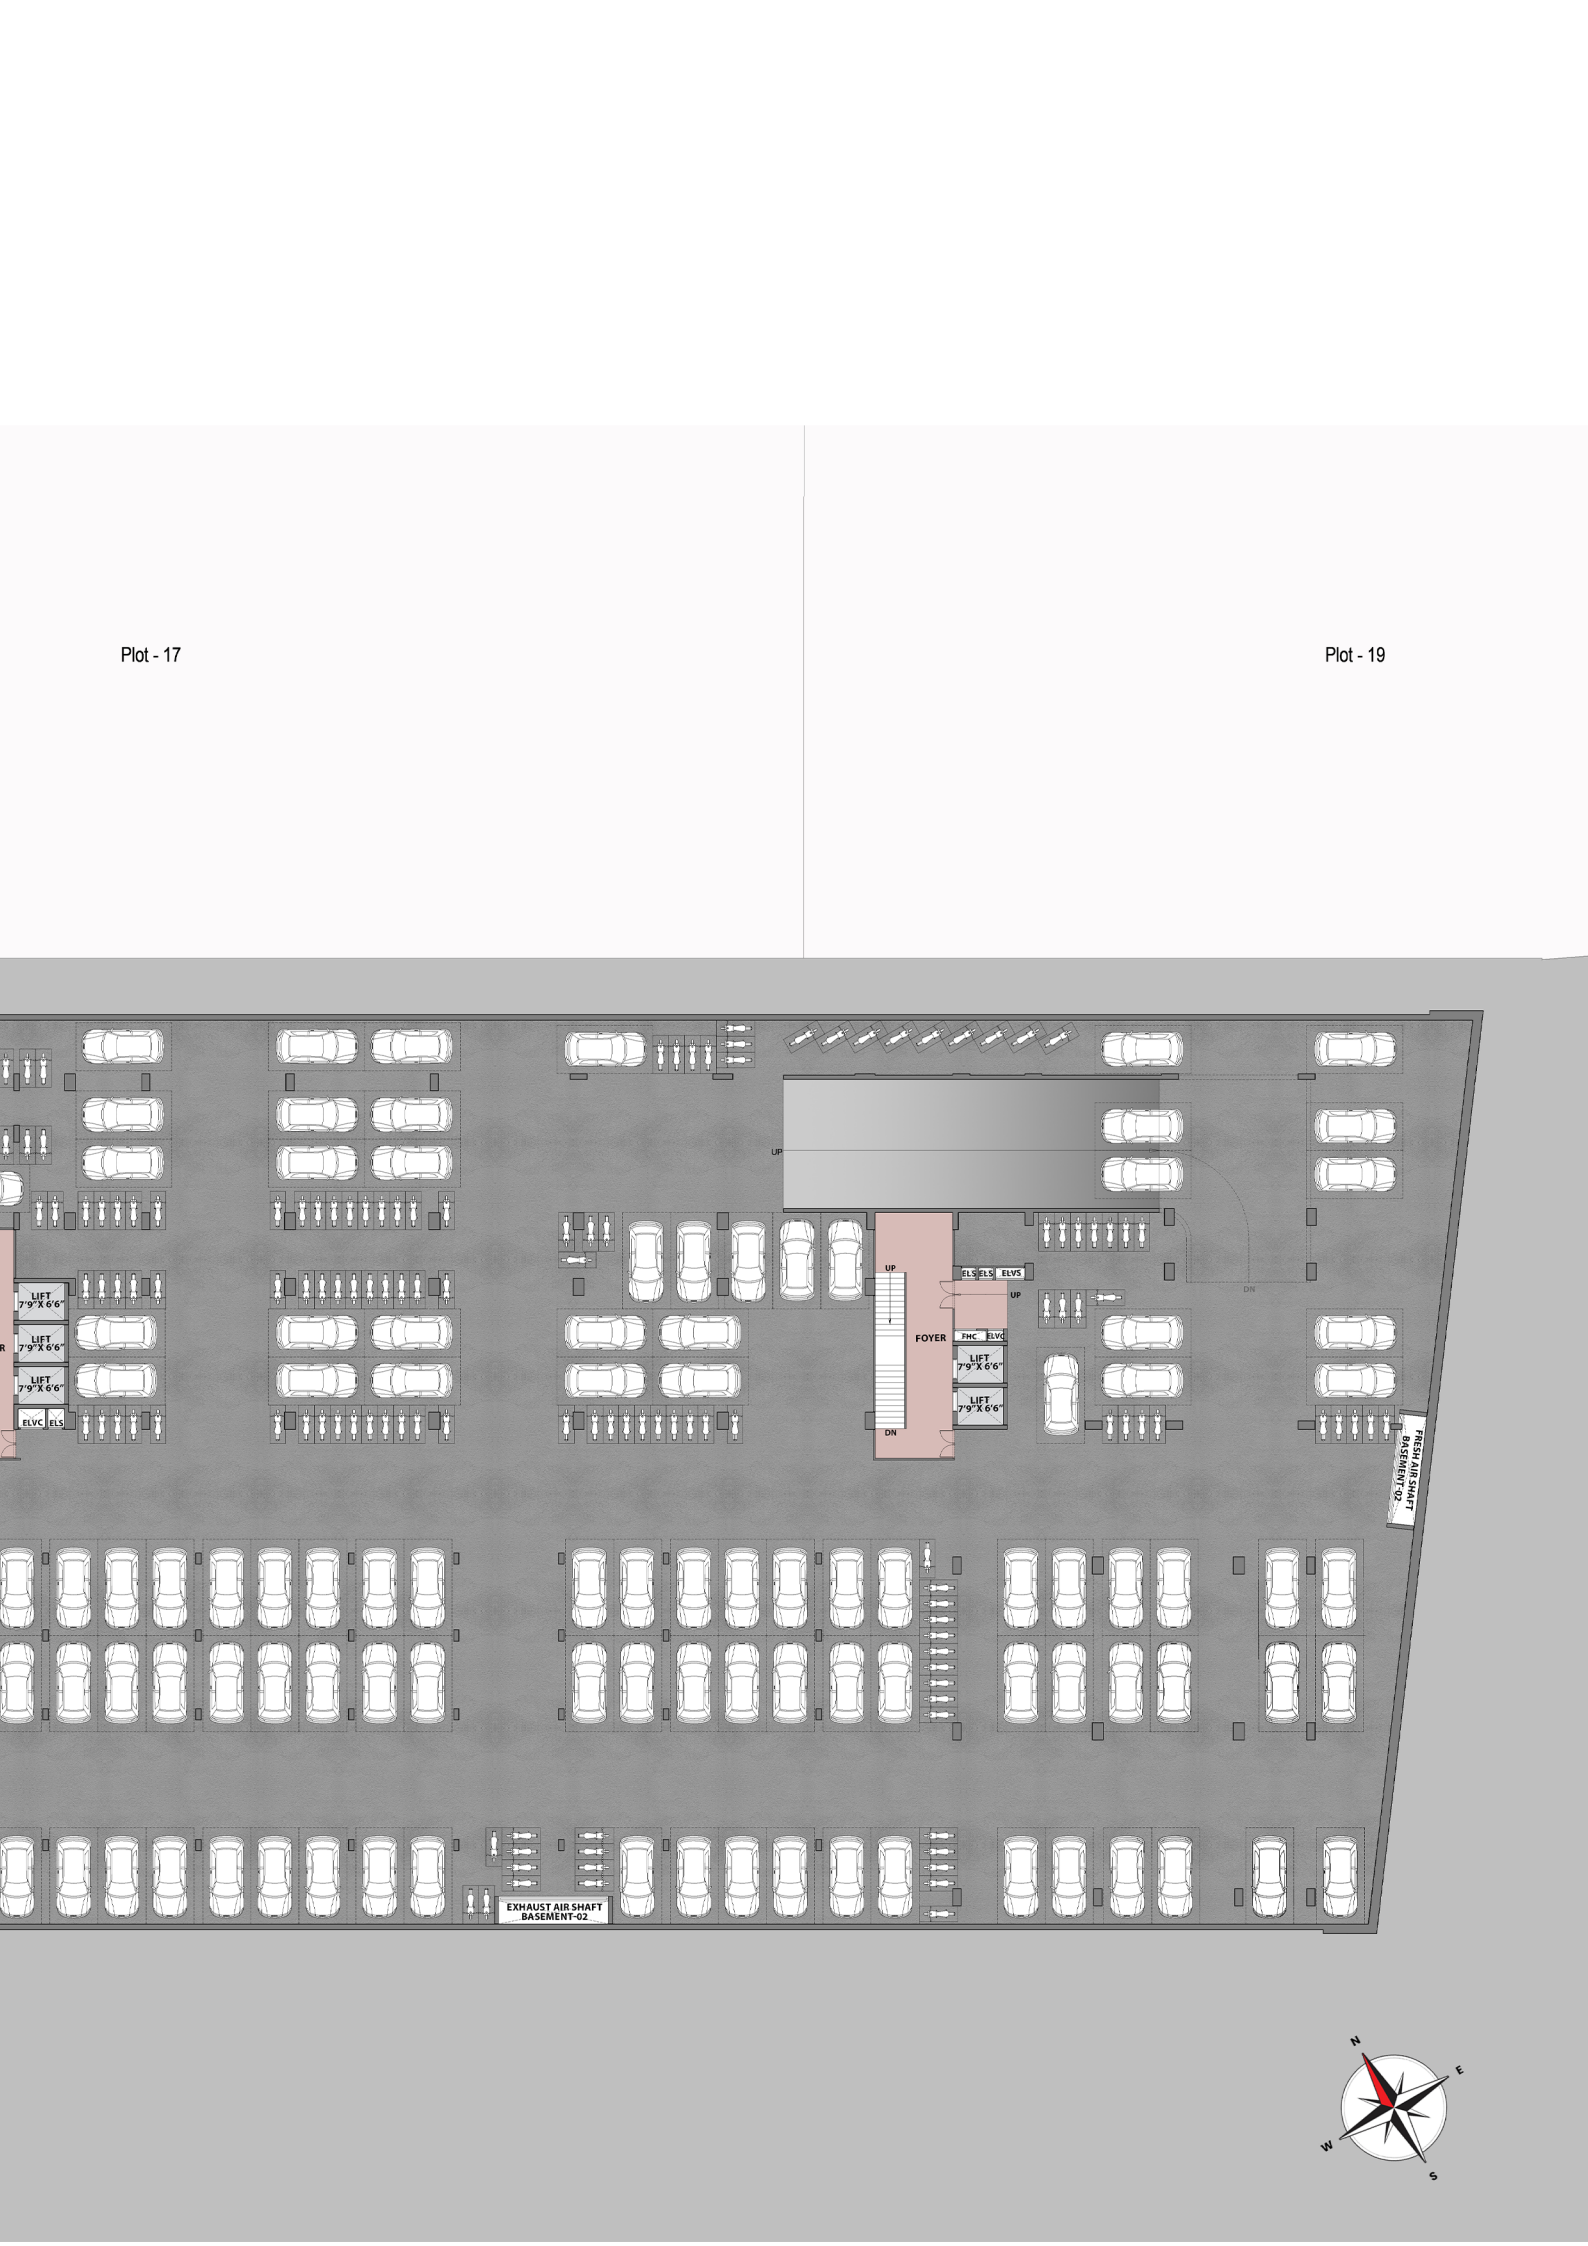

EAST AHMEDABAD'S MOST STRATEGIC ADDRESS

Inspire Arcade is located on India Colony Road near Mahakali Temple, in the busy heart of Bapunagar. As one of East Ahmedabad's well-known business areas, it offers great access, local trust, and the right environment to help your business grow.



Distance to

Kalupur Railway Station: 3 kms

Sardar Patel Airport: 10 kms

BRTS Station - Thakkar Nagar Approach: 2 kms

Metro Station - Amraivadi: 5 kms

Map not to scale
Kms. mentioned are in approximation
Source : Google Maps

■ BRTS ■ Metro



A NAME THAT EVOKES TRUST

#AddressOfGoodness[®]

Ahmedabad | Gurugram | Mumbai | Pune

Adani Realty is the real estate arm of one of India's leading infrastructure & development brands – Adani Group. With a commitment to 'Nation Building' and constructing the 'Address of Goodness',

Adani Realty is developing real estate projects in India's most promising destinations, integrating the most refined design aesthetics with cutting-edge real estate development technology.



14+
YEARS YOUNG



50+
AWARDS WON



31+ MN. SQ. FT.
SPACE DELIVERED



108+ MN. SQ. FT.
UNDER DEVELOPMENT



10,000+
HAPPY FAMILIES

RESIDENTIAL | COMMERCIAL | RETAIL | SOCIAL CLUB



PROJECT DEVELOPED BY **ADANI INFRASTRUCTURE AND DEVELOPERS PVT. LTD**
WWW.ADANIREALTY.COM | 1800 108 0009

INDIA COLONY ROAD, BAPUNAGAR 380024

Disclaimer: This communication does not constitute an advertisement under the provisions of RERA, nor shall it be construed as an offer, invitation to offer, or commitment of any nature. All images are artistic impressions provided for representational purposes only, and the information contained herein is indicative and subject to change. The transaction shall be governed strictly by the terms and conditions of the duly executed application form and agreement for sale. The recipient shall be deemed to have received prior notice of and to have consented to, the same.